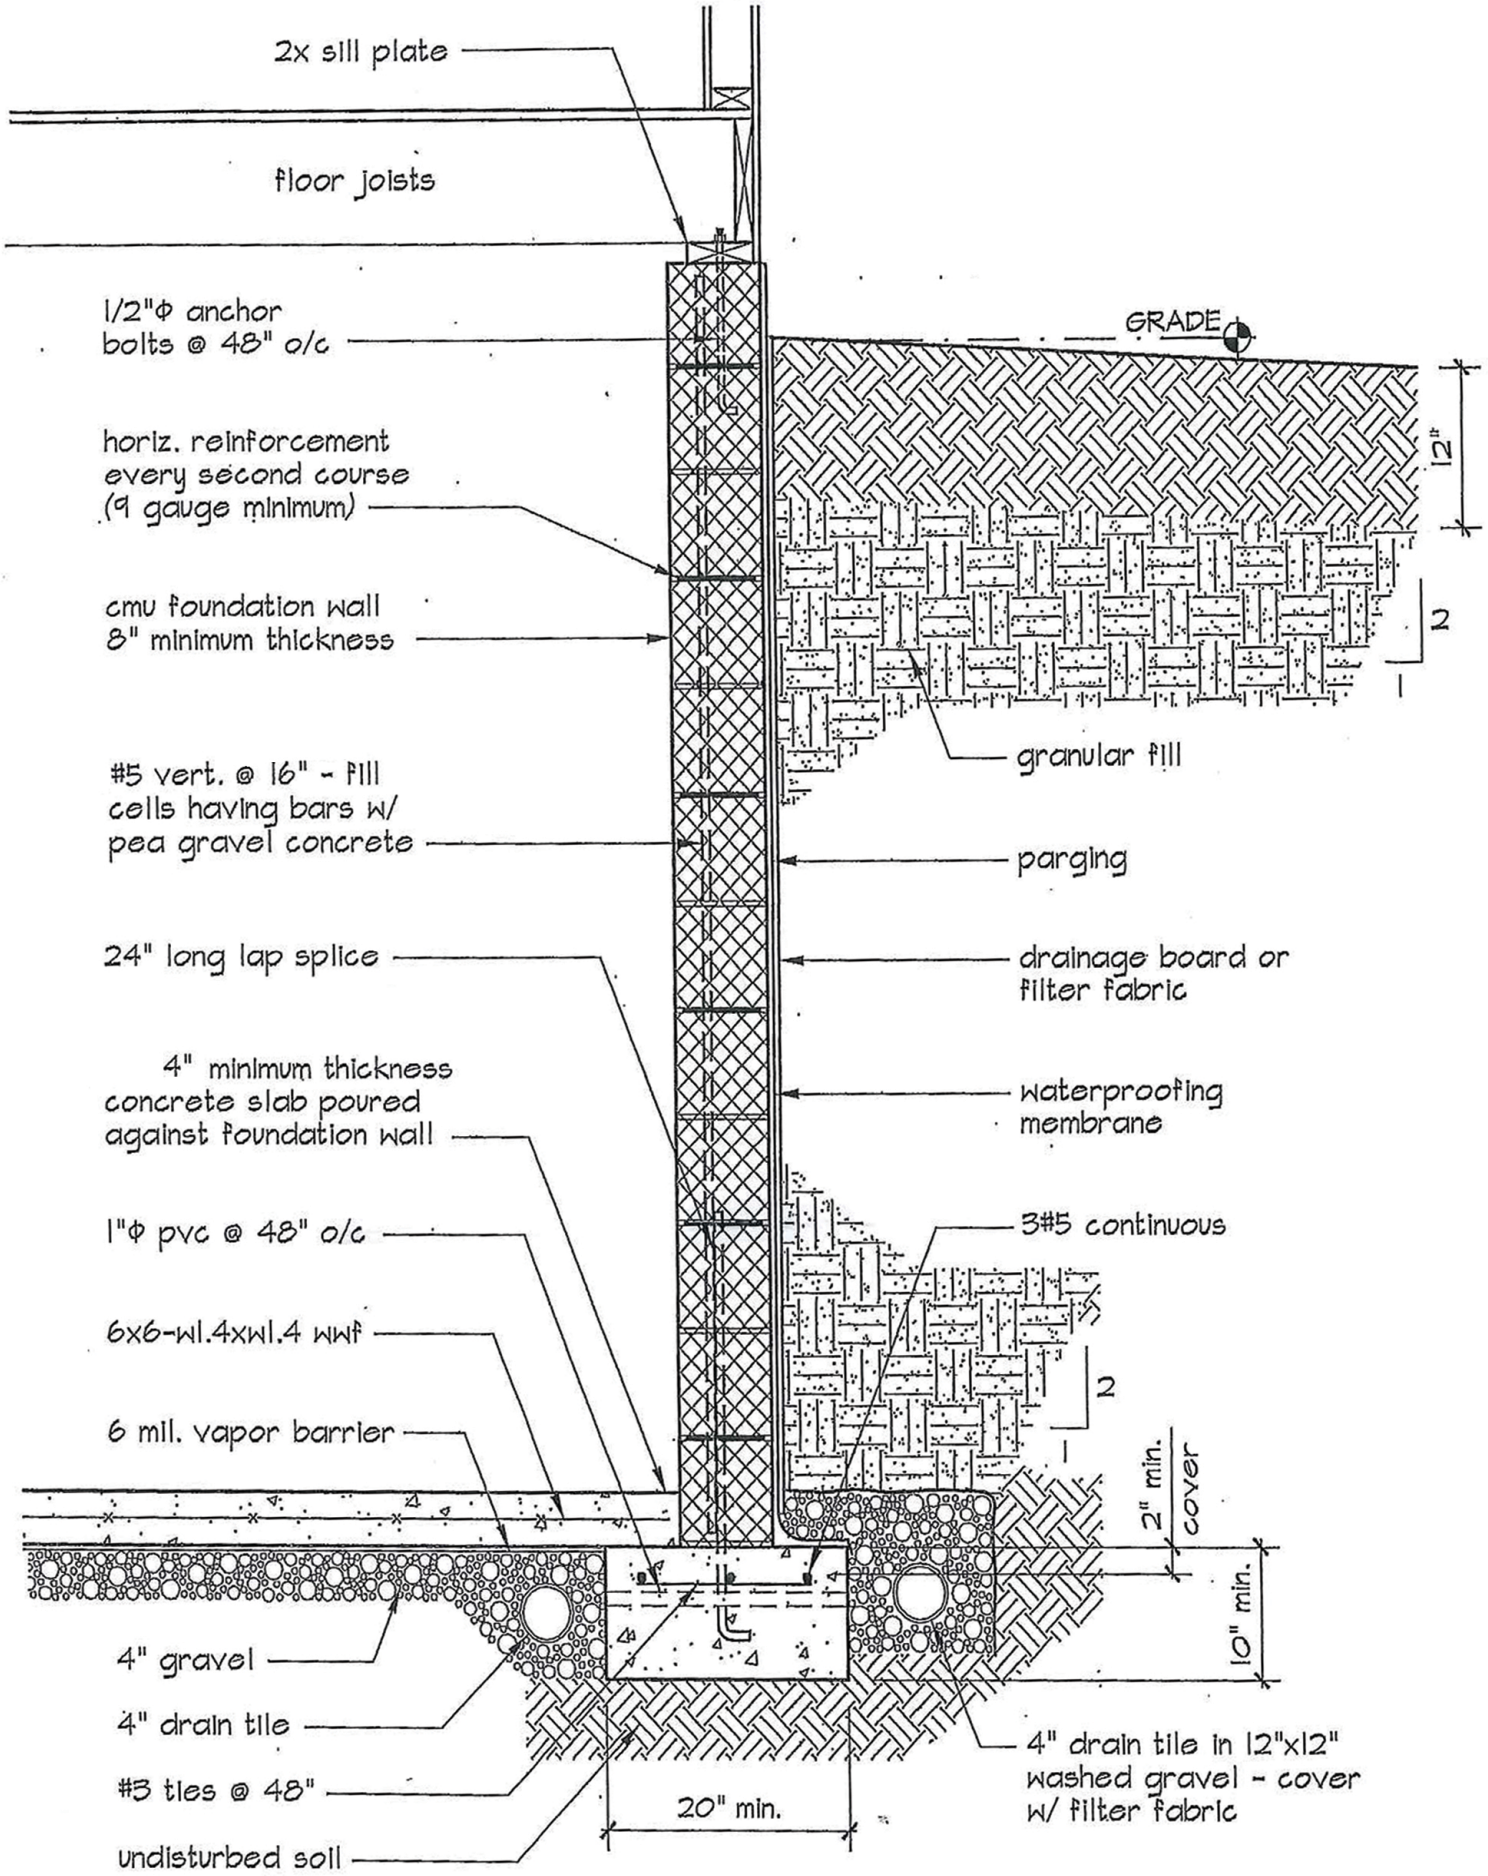Concrete Masonry Units (CMU) Basement Wall Detail